BELLA MESA
METROPOLITAN DISTRICT BOUNDARY

LOCATED IN THE SOUTHWEST 1/4 OF SECTION 4, THE SOUTHEAST 1/4 OF SECTION 5,
THE EAST 1/2 OF SECTION 8 AND THE NORTHWEST 1/4 OF SECTION 9
TOWNSHIP 8 SOUTH, RANGE 66 WEST OF THE 6TH P.M.,
TOWN OF CASTLE ROCK, COUNTY OF DOUGLAS, STATE OF COLORADO

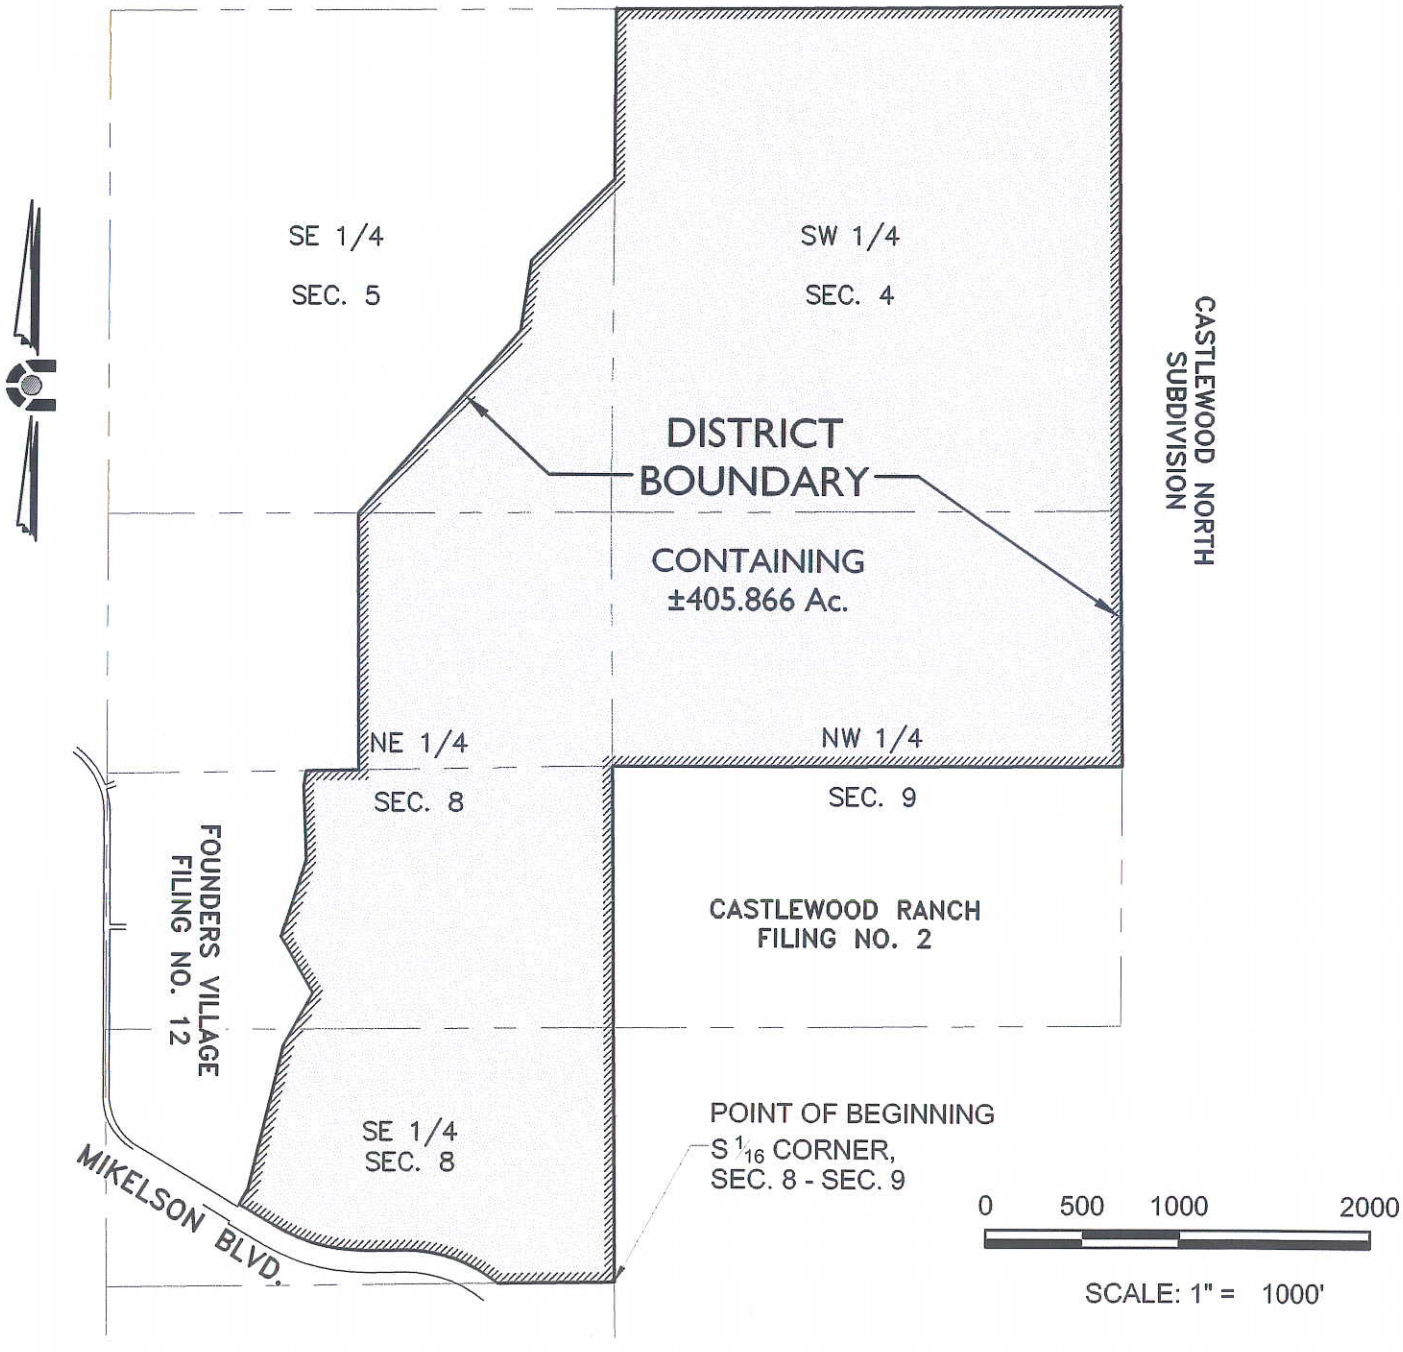

PARCEL CONTAINS 17,679,513 S.F. OR 405.866 Ac, MORE OR LESS.

LGID: 65300

NOTE: THIS DOES NOT REPRESENT A MONUMENTED SURVEY.
IT IS INTENDED ONLY TO DEPICT THE ATTACHED DESCRIPTION.

PROJECT: 16-054
DATE: 11/23/16
SHEET 3 OF 3

DR: D. BUCHHOLZ
DS: T. GIRARD
P.M. B. CALVERT

CORE CONSULTANTS
CIVIL ENGINEERING
DEVELOPMENT CONSULTING
NATURAL RESOURCES
LAND SURVEYING
303.703.4444
1950 W. Littleton Blvd., Ste. 109
Littleton, CO 80120